MODEL 692 (24 GA. STEEL SKIN, UNINSULATED)

MODEL 652V (24 GA. STEEL SKIN, POLYSTYRENE FOAM INSULATION W/ VINYL BACKER)

NOTE 1:
DOORS UP TO 7'-0" HIGH CONSIST OF (4) SECTIONS (NOT SHOWN).
DOORS 7'3" TO 8'9" HIGH CONSIST OF (5) SECTIONS SHOWN).
DOORS 9'0" TO 10'8" HIGH CONSIST OF (6) SECTIONS (NOT SHOWN).
DOORS 10'9" TO 12'3" HIGH CONSIST OF (7) SECTIONS (NOT SHOWN).
DOORS 12'6" TO 14'0" HIGH CONSIST OF (8) SECTIONS (NOT SHOWN).
DOORS 14'3" TO 15'9" HIGH CONSIST OF (9) SECTIONS (NOT SHOWN).
DOORS 16'0" HIGH CONSIST OF (10) SECTIONS (NOT SHOWN).

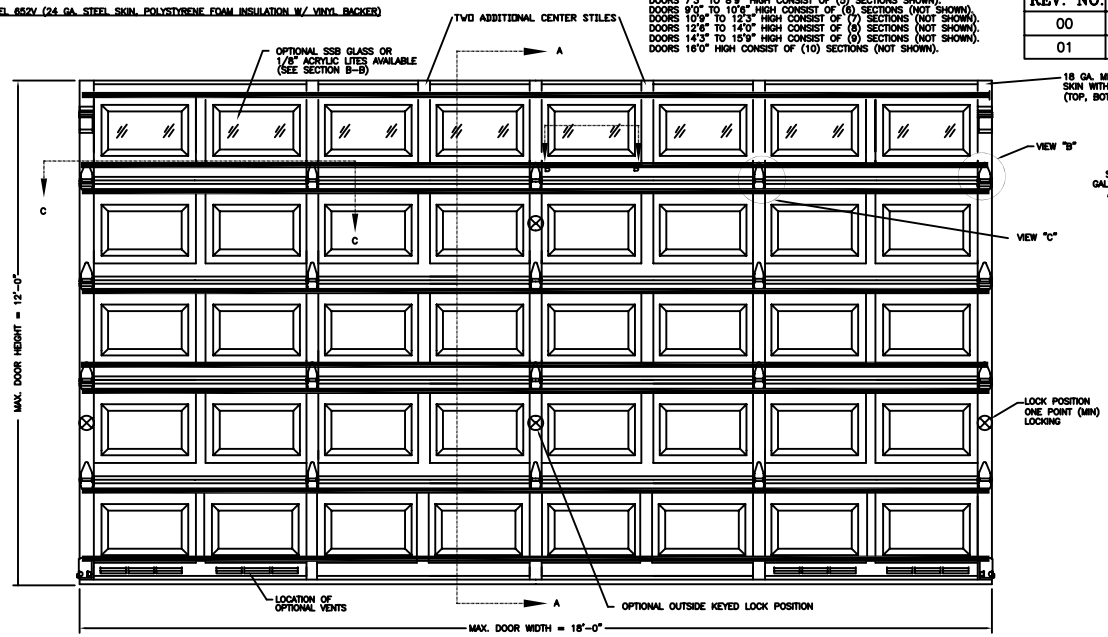

INSIDE ELEVATIONS

18 GA. MIN. END STILES ATTACHED TO DOOR SKIN WITH PATENTED TOG-L-LOC SYSTEM (TOP, BOTTOM & CENTER).

VIEW "B"

VIEW "C"

LOCK POSITION ONE POINT (MIN) LOCKING

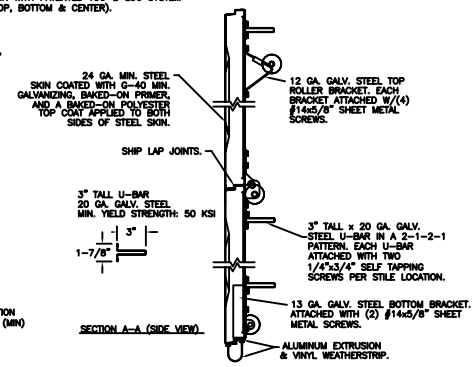

SECTION A-A (SIDE VIEW)

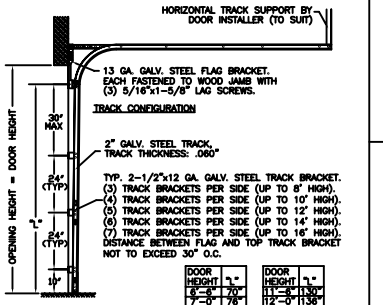

NOTE: DOUBLE TRACK LOW HEADROOM, HI-LIFT TRACK, FOLLOW-THE-ROOF TRACK, AND VERTICAL LIFT TRACK ARE AVAILABLE OPTIONS. 3" TRACK ALSO AVAILABLE.

DOOR HEIGHT	"L"	DOOR HEIGHT	"L"
6'-6"	70"	11'-6"	130"
7'-0"	76"	12'-0"	136"
7'-6"	82"	12'-6"	142"
8'-0"	88"	13'-0"	148"
8'-6"	94"	13'-6"	154"
9'-0"	100"	14'-0"	160"
9'-6"	106"	14'-6"	166"
10'-0"	112"	15'-0"	172"
10'-6"	118"	15'-6"	178"
11'-0"	124"	16'-0"	184"

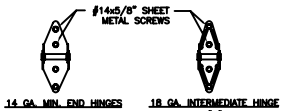

14 GA. MIN. END HINGES VIEW "B"

18 GA. INTERMEDIATE HINGE VIEW "C"

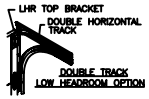

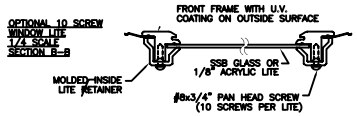

ANCHOR NOTE: FIRST (BOTTOM) ANCHOR STARTING AT NO MORE THAN HALF OF THE MAXIMUM ON-CENTER DISTANCE. HIGHEST ANCHOR INSTALLED AT LEAST AS HIGH AS THE DOOR OPENING.

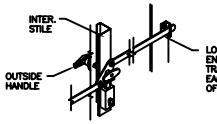

OUTSIDE KEYED LOCK LOCK BAR LOCKING

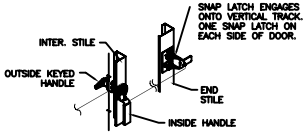

OUTSIDE KEYED LOCK SNAP LATCH LOCK OPTION

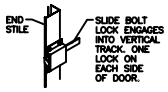

INSIDE SLIDE BOLT LOCK OPTION

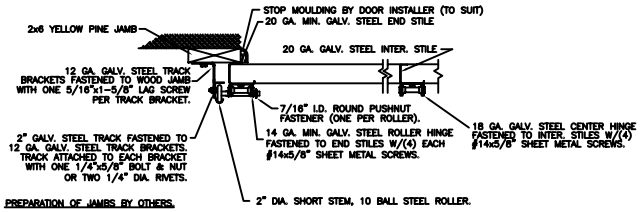

PREPARATION OF JAMBS BY OTHERS.

JAMB CONFIGURATION SECTION C-C

WOOD JAMB ON CONCRETE

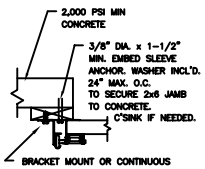

CONCRETE JAMBS

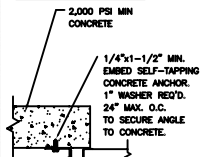

STEEL JAMBS

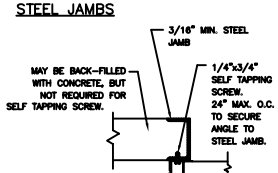

WOOD JAMBS

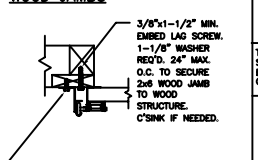

REVISIONS

REV. NO.	ZONE:	DATE:	ECN NO.	APPVD:	DESCRIPTION
00	–	11/03/03	ER1037	SH	INITIAL RELEASE
01	–	1/10/07	–	SH	DRAWING_CORRECTIONS

THE DESIGN OF THE SUPPORTING STRUCTURAL ELEMENTS IS THE RESPONSIBILITY OF THE BUILDING ENGINEER OR

MARK WESTERFIELD, P.E.
FLORIDA P.E. #48495, NC P.E. #23832,
TEXAS P.E. #91513

DESIGN LOADS: +12.5 PSF & -14.0 PSF
TEST LOADS: +19.0 PSF & -21.0 PSF

PART NO.:

NOTICE:
Confidential/Proprietary information of CLOPAY BUILDING PRODUCTS CO. is contained herein and may not be disclosed, used, duplicated, made available, or distributed without its prior consent. Failure to observe this notice may result in liability for any damages and losses resulting therefrom.

Third Angle Projection

Unless Stated Otherwise TOLERANCES are
.0 = ±.03
.00 = ±.015
.000 = ±.005
.0000 = ±.001
Degrees = ±1/2°
Unless Stated Otherwise DIMENSIONS ARE IN INCHES.

Clopay Building Products Company
8585 Duke Boulevard
Mason, OH 45040
Tel. No. 1-513-381-4800
Fax No. 1-513-762-3519

DESCRIPTION: 692W1 18'0"W			
DRAWN BY: DAS	DATE: 5/29/03	SCALE: NTS	DWG. SIZE B
CHECKED BY:	DATE:	SHEET 1 OF 1	
DWG. NO.: 102899		REV. NO. 00	